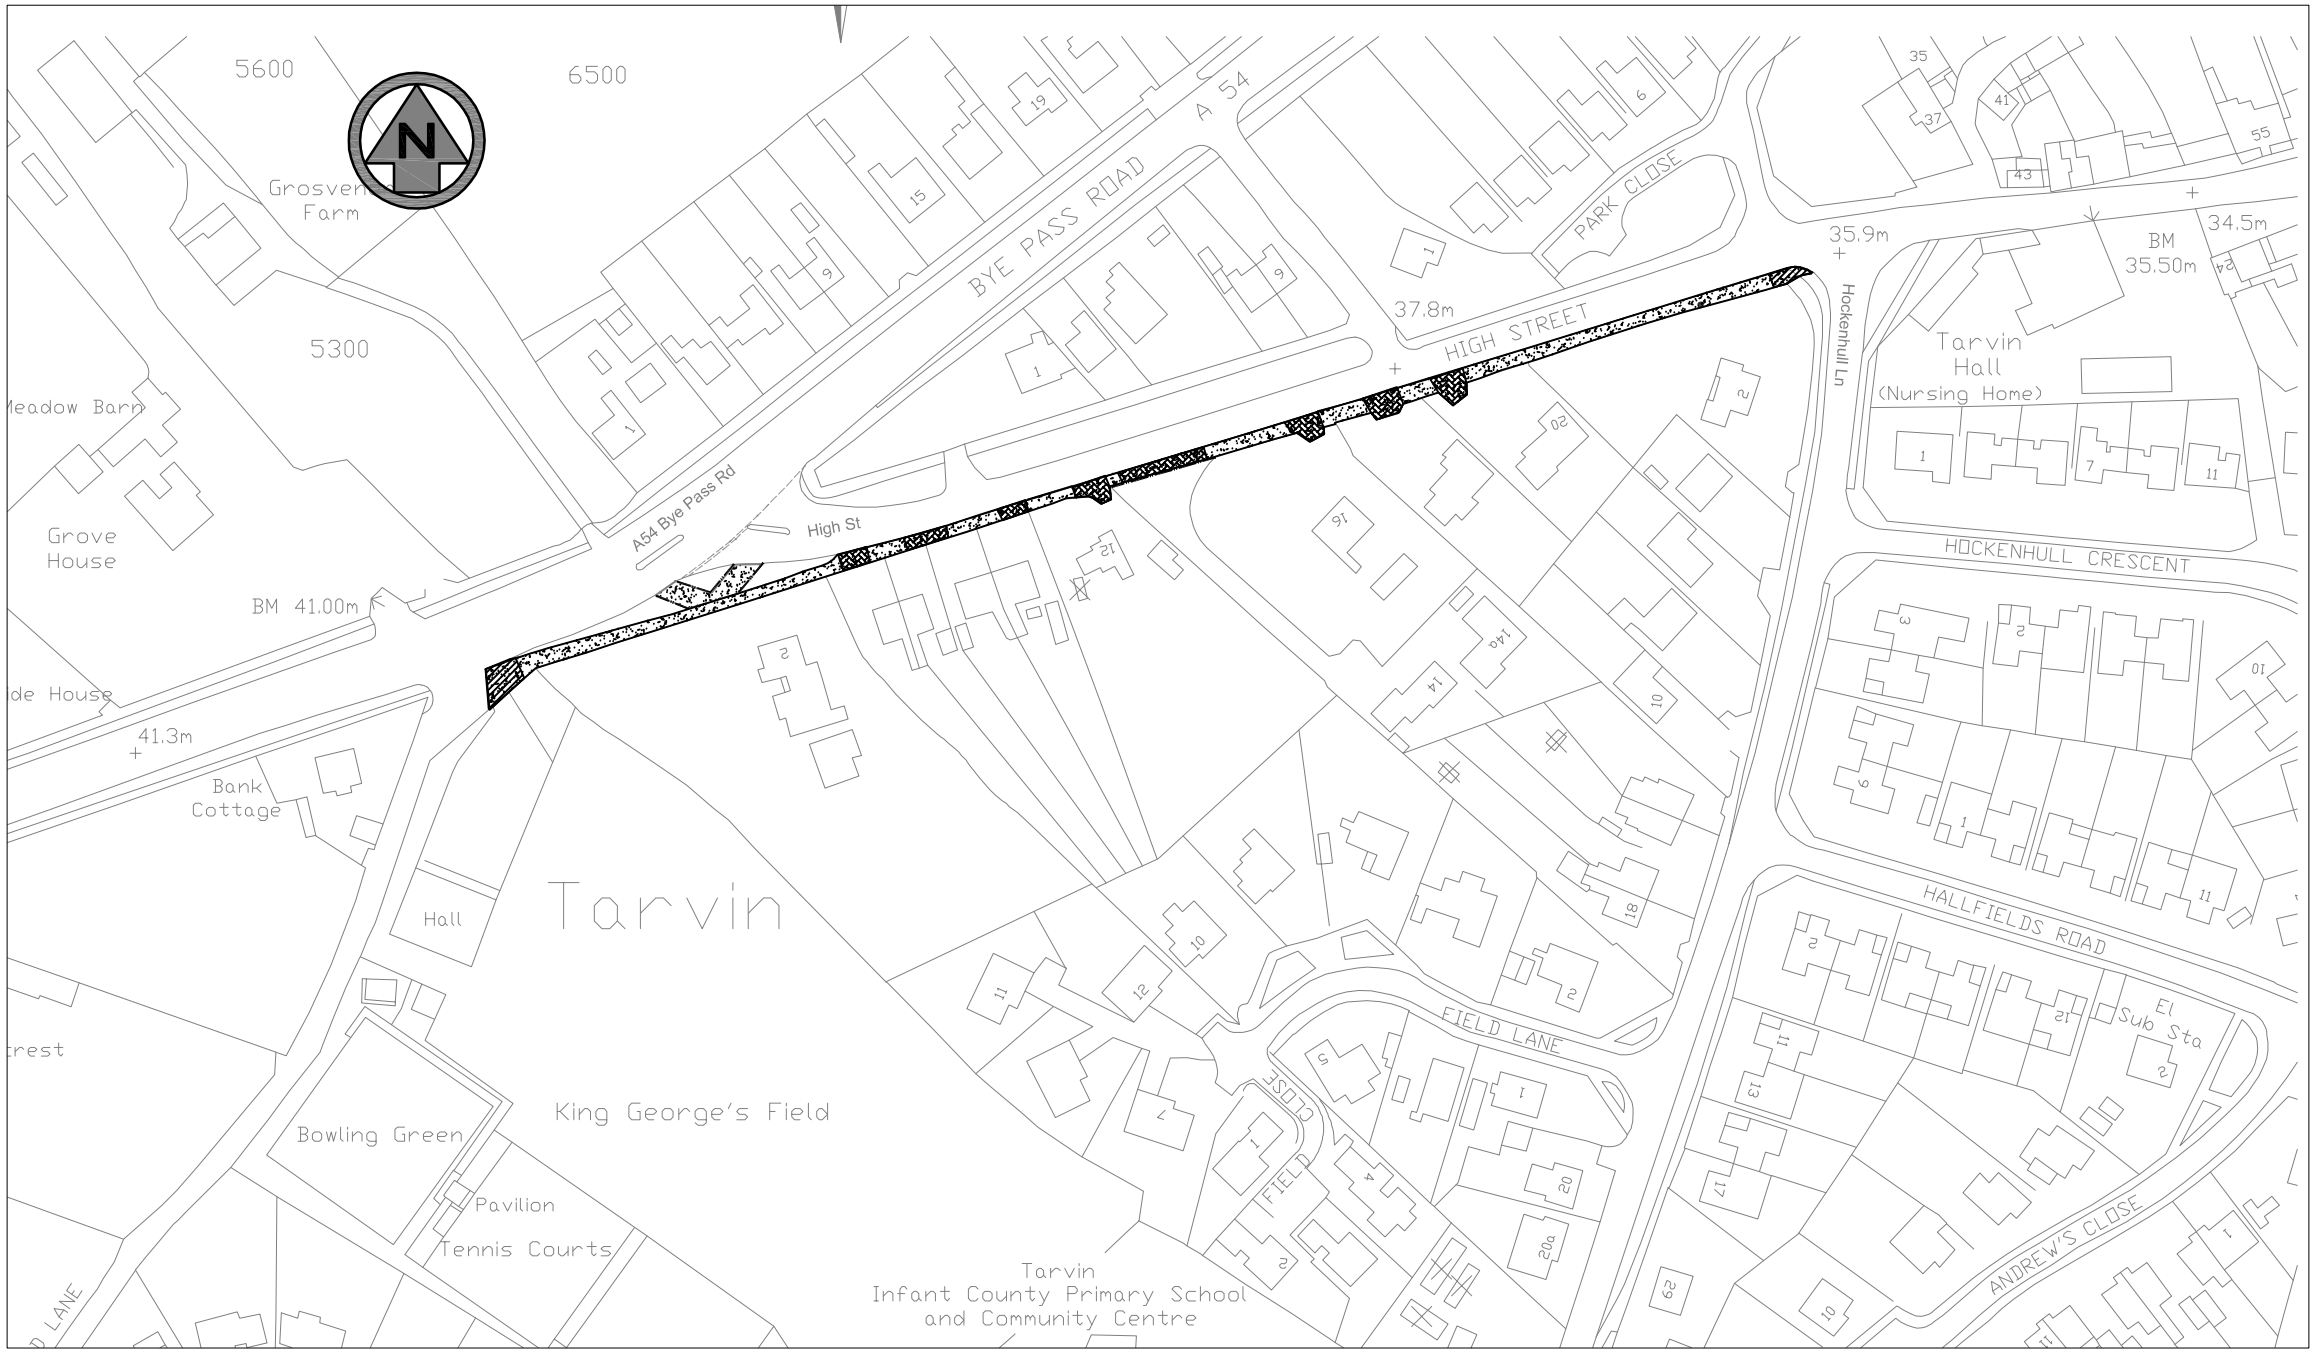

This map is based upon Ordnance Survey material with the permission of Ordnance Survey on behalf of the Controller of Her Majesty's Stationery Office © Crown copyright. Unauthorised reproduction Infringes Crown copyright and may lead to prosecution or civil proceedings.
CHESHIRE EAST COUNCIL 100049045 2015
CHESHIRE WEST AND CHESTER COUNCIL 100040296 201 5

Cheshire West and Chester

Cheshire West & Chester, Planning & Transport,
Guilden Sutton Depot, Chester, Cheshire CH3 7EX

Project:

High Street, Tarvin

Footway Works

Location

Contact Name: S. Williams
Tel: 01244 97 Fax No: 01244 973771

Drawn by: Sian Williams	
Checked by:	
Date: July 15	
Scales at A3:1:500	Sheet 1 of 1
Drawing No: GS/1273430/50/02	Phase/Rev: A

AutoCAD File Ref: \\ourcheshire.cocuscra.com\West\ENG IC1Data\ICDATA\Contract Deliver\Schemes Apr 2015 - Mar 2016\Chester and RWS Schemes\1273430 HighSt 1273430_02.dwg - Mar 02 - 2016 - 2:24pm